A3

NOT FOR CONSTRUCTION

© COPYRIGHT. ALL RIGHTS RESERVED

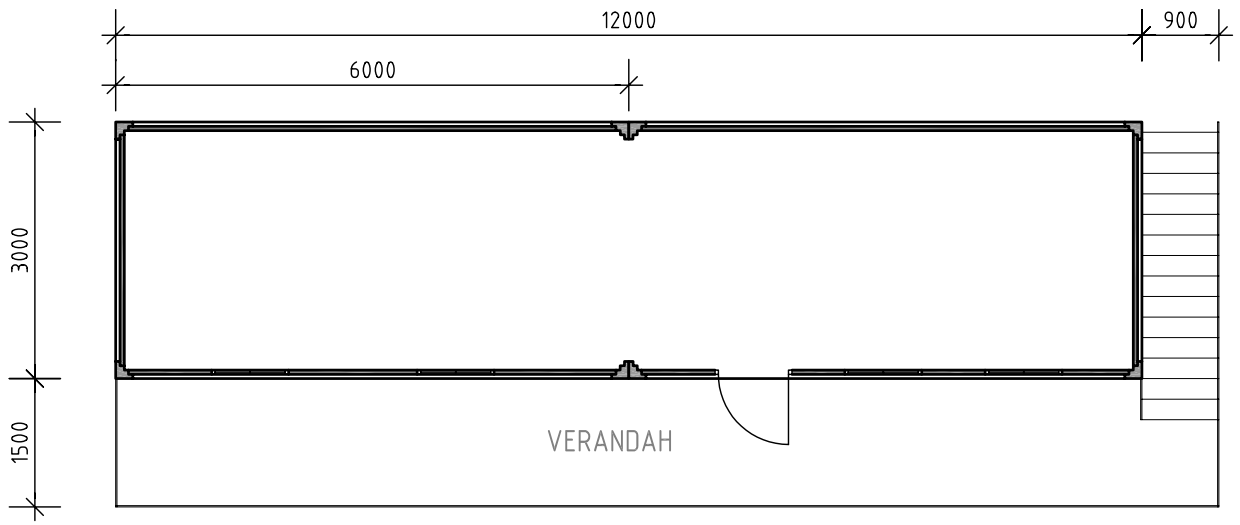

FLOOR PLAN : 1ST STOREY

ELEVATION

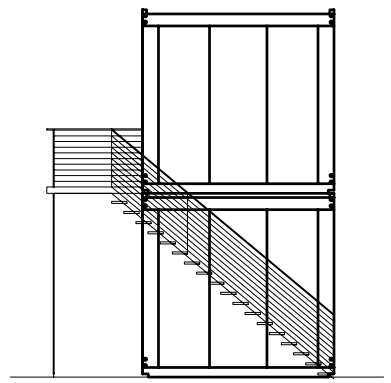

ELEVATION

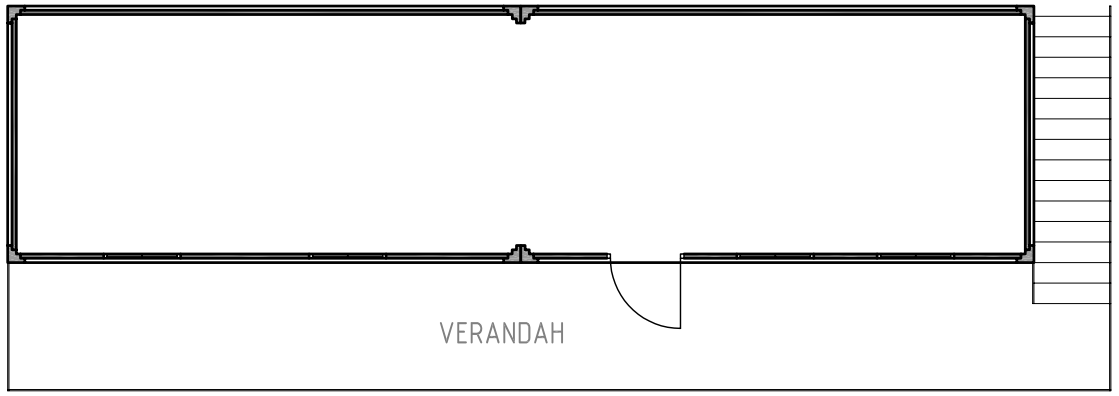

FLOOR PLAN : GROUND FLOOR

GENERAL SPECIFICATIONS:

SHELL-

STEEL FRAME IN CONTAINER FORMAT	- 150 C PURPOSE FORMED CHANNEL. GALVANIZED POWDERCOATED, CREAM COLOURED
FLOOR SUPOORT	- STEEL 315mm x 3 mm FLAT STEEL
FLOOR MATERIAL	- 19mm COMPRESSED FIBRE CEMENT
WALL PANELS	- .6 METAL SHEET WITH 50mm POLYURETHANE INJECTED. GALVANIZED, CREAM COLOURED. R 3.5
CEILING	- 57 mm POLYURETHANE SANDWICH CORRUGATED AND FLAT 1.5mm EZ GALVINISED STEEL SHEET. R 3.7

EXTERNAL FINISHES-

WALL CLADDING	- SANDWICH PANEL. RIPPLE EMBARKING, CREAM COLOURED
ROOF CLADDING	- SANDWICH PANEL. CORRUGATED EMBARKING, CREAM COLOURED
FLASHINGS	- .06 METAL, POWDER COATED
WINDOW	- ALUMINUM FRAME WITH 4mm CLEAR GLASS

GENERAL FINISHES-

EXTERNAL ENTRY DOORS	- METAL DOOR WITH METAL JAMB. POWDER COATED, CREAM COLOUR
CEILING	- PANEL. RIPPLE EMBARKING, CREAM COLOURED
FLOOR COVER	- 2.5mm VINYL

NOT FOR CONSTRUCTION

REVISIONS

REV	DATE	APP'D	AMENDMENT
X	DD.MM.YY	X	X

Thai Pacific Products Pty Ltd
ABN 16 144 878 900
31–33 Catalano Road
Canning Vale WA 6155
Telephone: 08 9256 2970
Facsimile 08 9256 2019
A.B.N. 16 144 878 900
eMail: enquiries@longmont.com.au

Site Name – –		Drawing Status PRELIMINARY	
		Drawn –	Approved
Drawing Title PROPOSED 2 STOREY FLAT PACKS FLOOR PLAN AND ELEVATION	Proj. Ref. –	Drawing Check –	Approved Date
	Scale NTS	Engineering Check –	Dwg No. AX / Rev. X